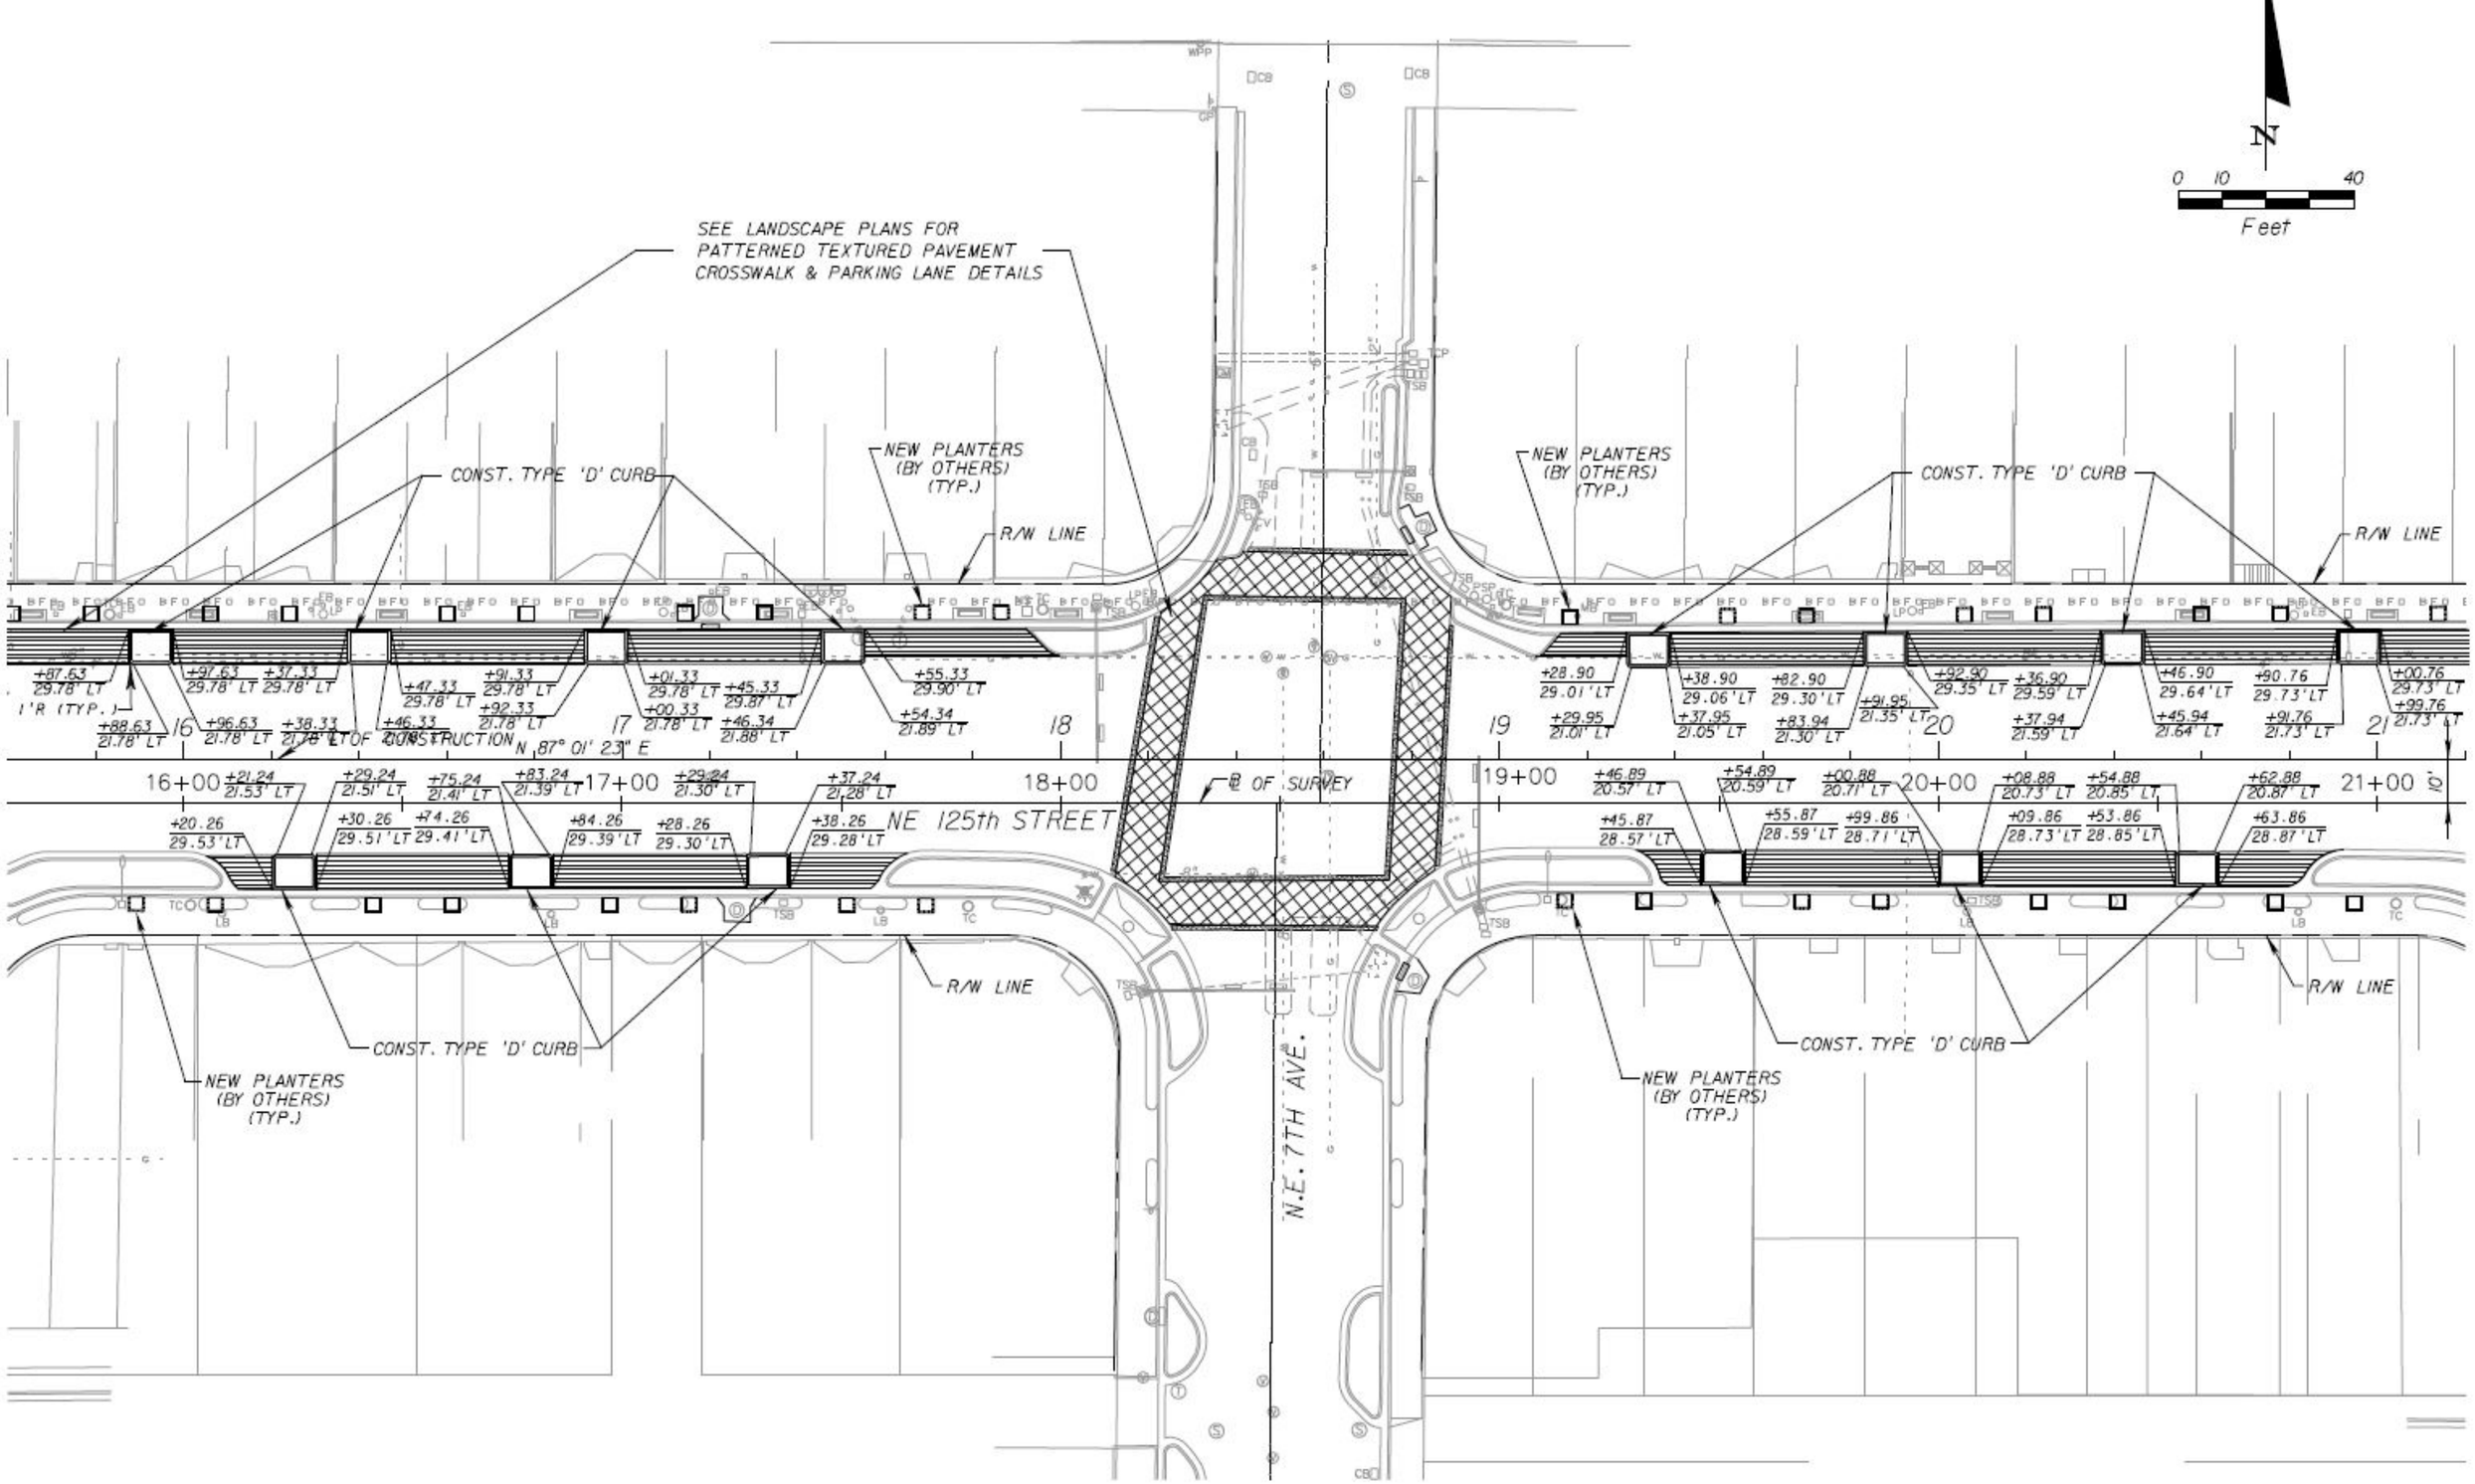
N
0 10 40
Feet
SEE LANDSCAPE PLANS FOR
PATTERNED TEXTURED PAVEMENT
CROSSWALK & PARKING LANE DETAILS
CONST. TYPE 'D' CURB
NEW PLANTERS
(BY OTHERS)
(TYP.)
R/W LINE
NEW PLANTERS
(BY OTHERS)
(TYP.)
CONST. TYPE 'D' CURB
R/W LINE
16
17
18
19
20
21
16+00
17+00
18+00
19+00
20+00
21+00
℄ OF SURVEY
NE 125th STREET
N.E. 7TH AVE.
R/W LINE
CONST. TYPE 'D' CURB
NEW PLANTERS
(BY OTHERS)
(TYP.)
NEW PLANTERS
(BY OTHERS)
(TYP.)
CONST. TYPE 'D' CURB
R/W LINE